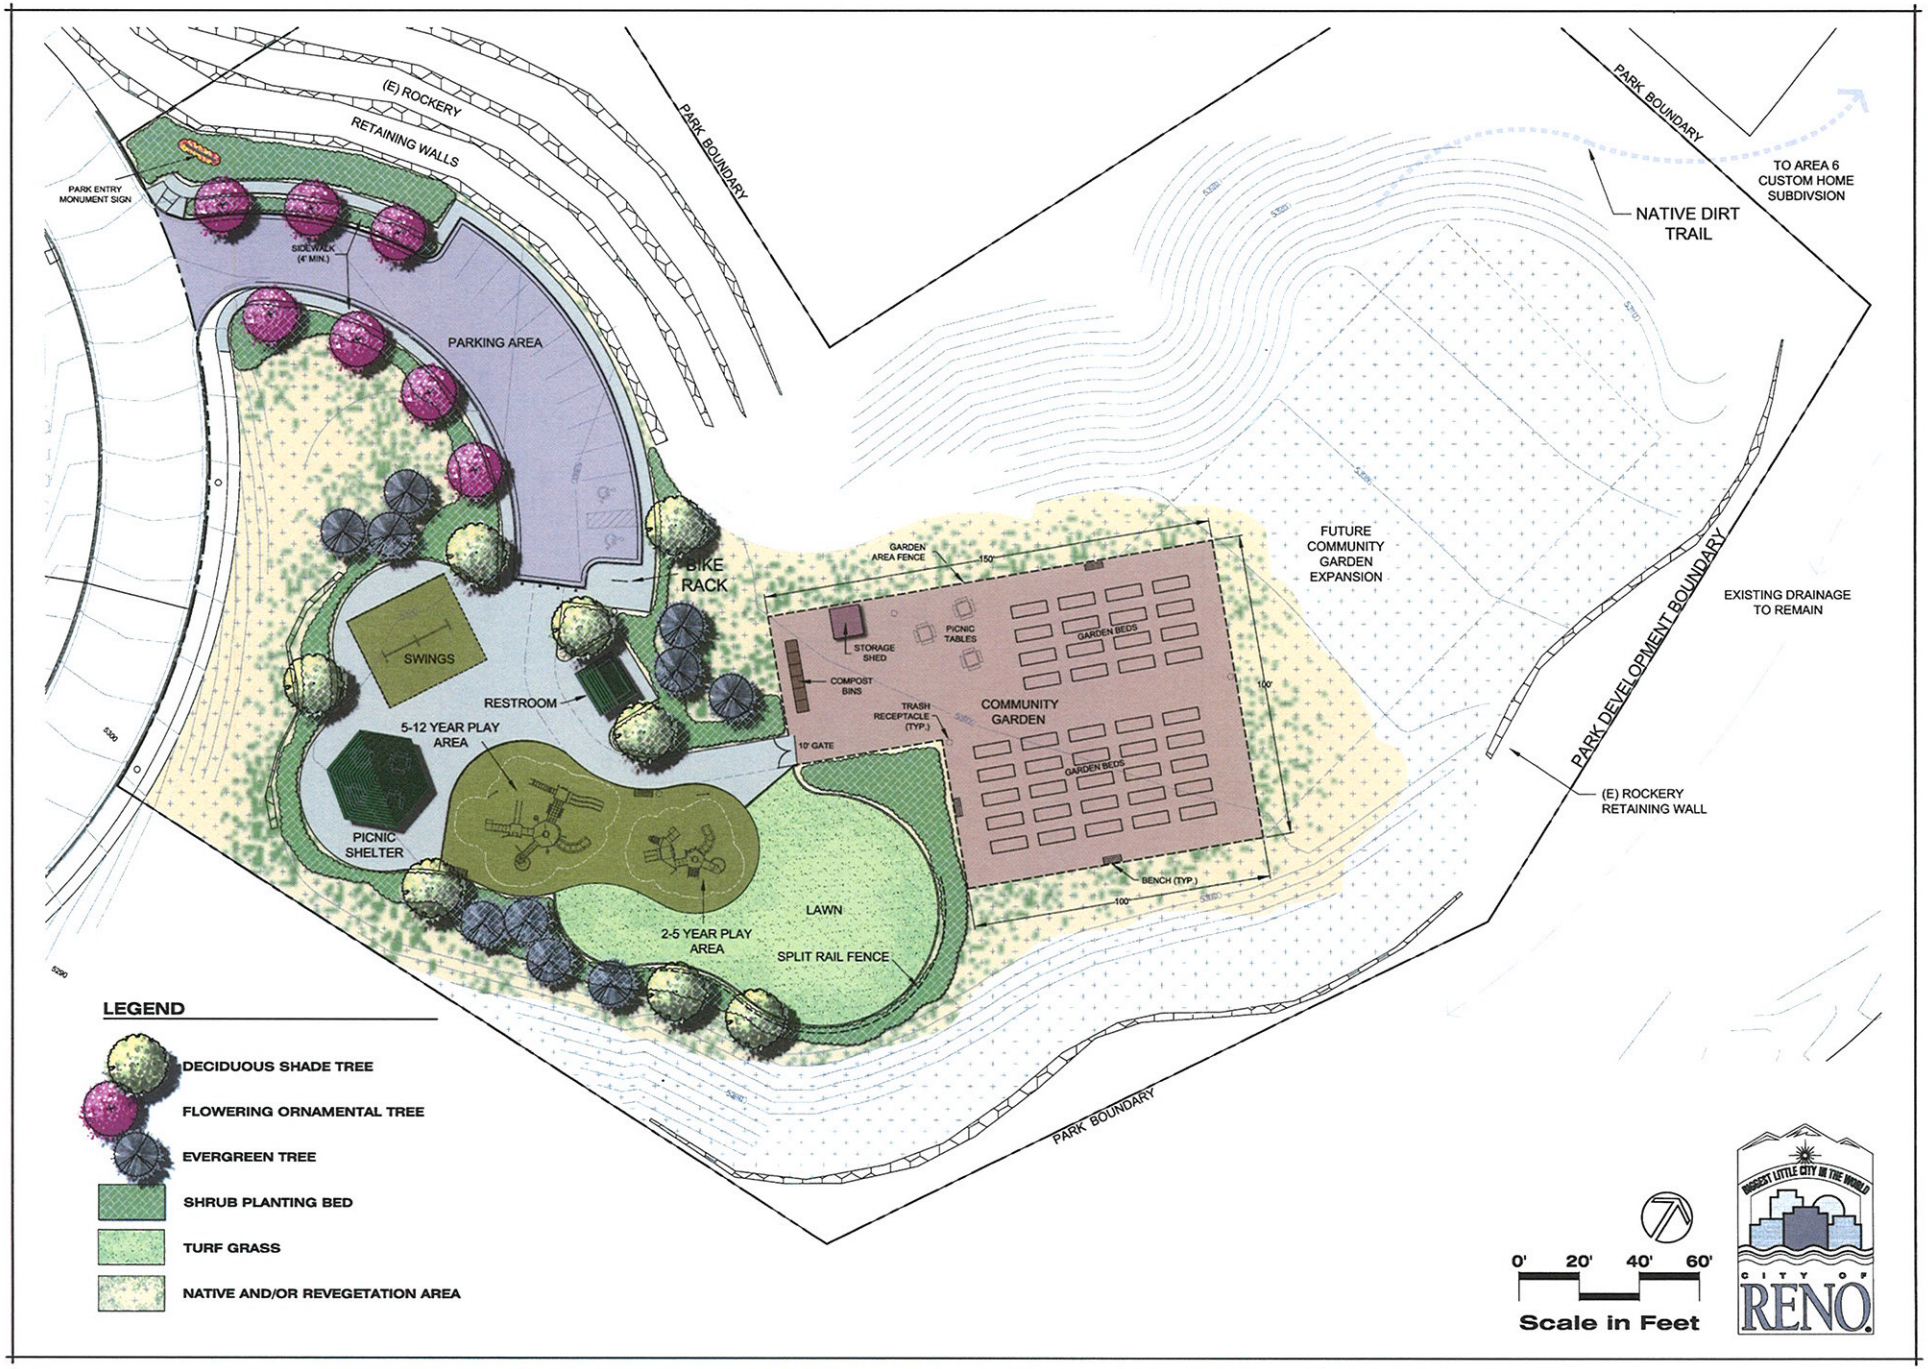

LA Studio
landscape architecture design & education
2400 Skyline Blvd
Reno, NV 89509
(775) 322-6674
NV RLA #440

Master Plan
SOMERSETT WEST PARK
Somersett Development, LLC

Reno Washoe Co. Nevada

No.	Revision Date

LA No. 507-001-09-11
Designed: LA
Drawn: LA
Checked: RNH
CAD File: 507-001-CP-2
Date: 10/25/11

Sheet
L1
of
1

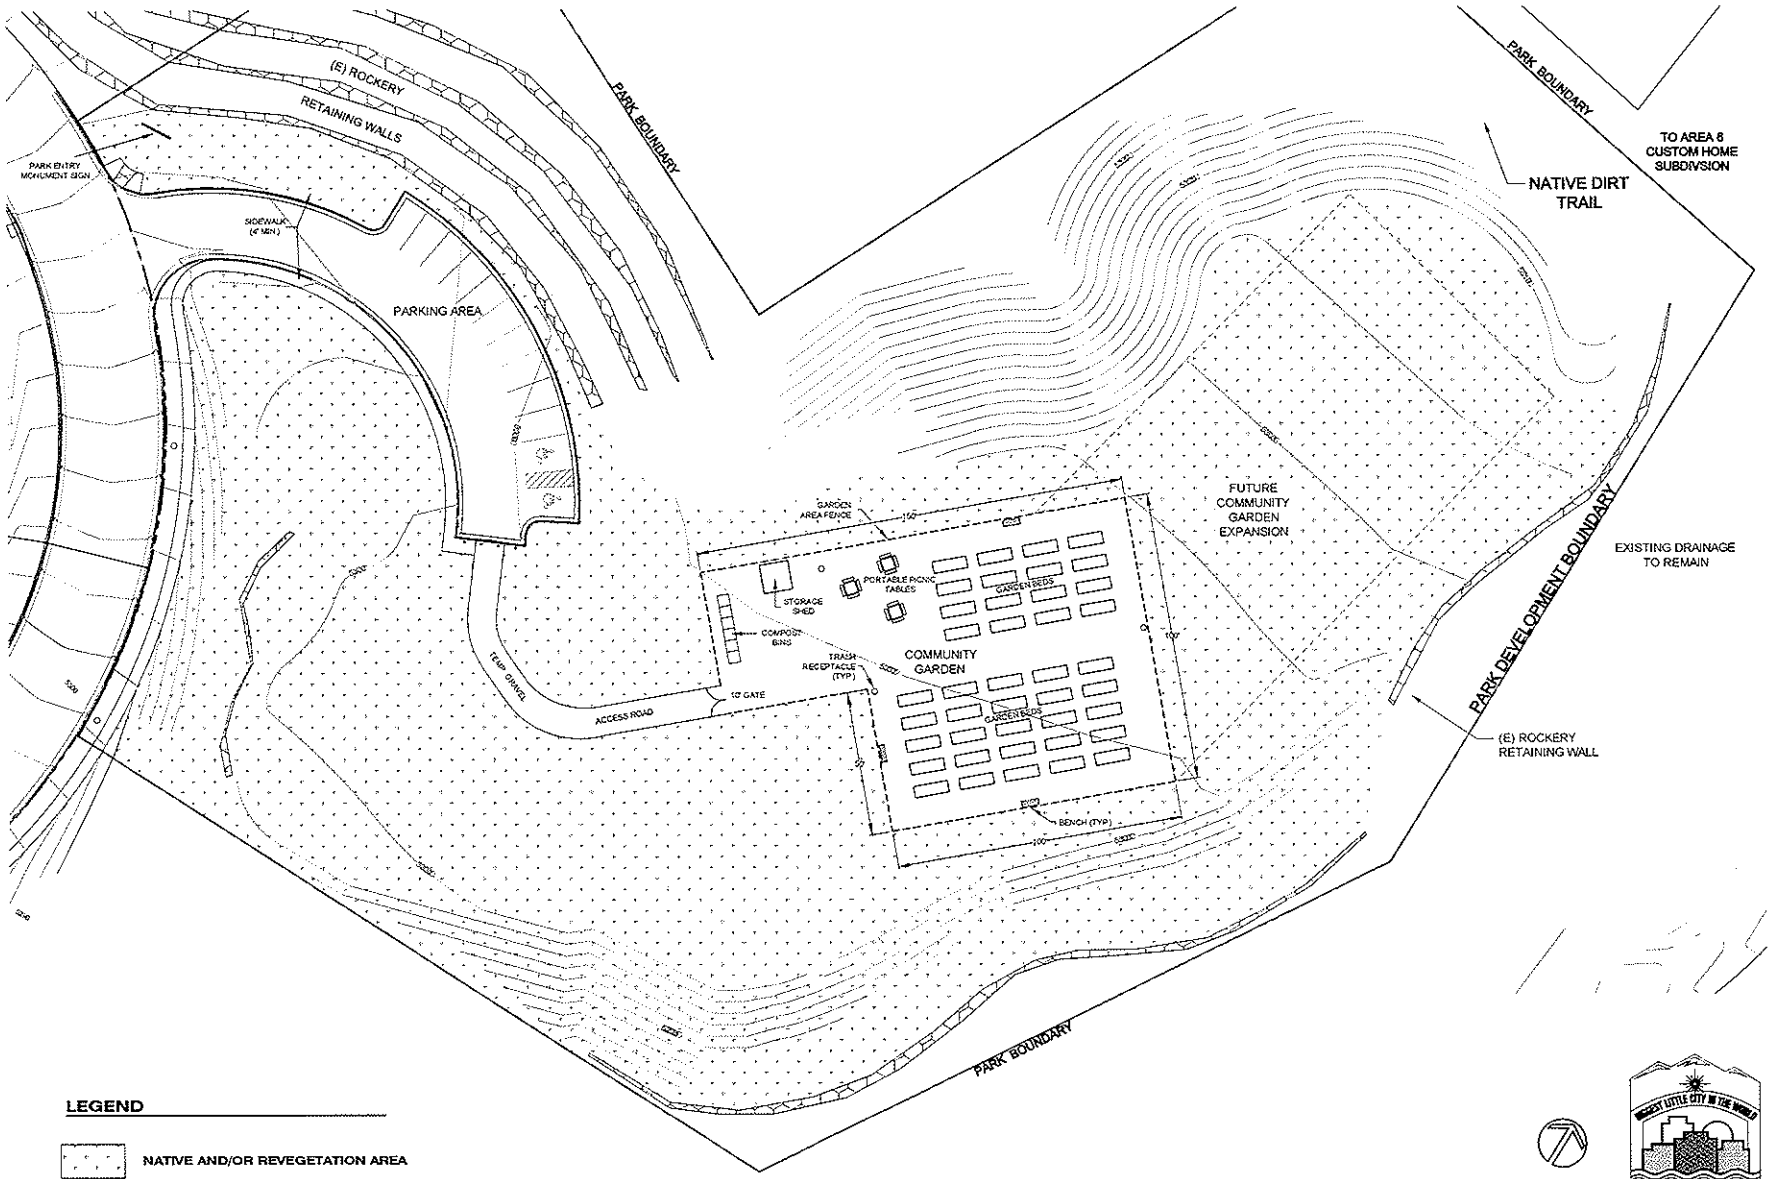

LA Studio
landscape architecture design & education

Master Plan - Phase 1
SOMERSETT WEST PARK
Somersett Development, LLC

No.	Revision Date

Sheet
L1
of
1